


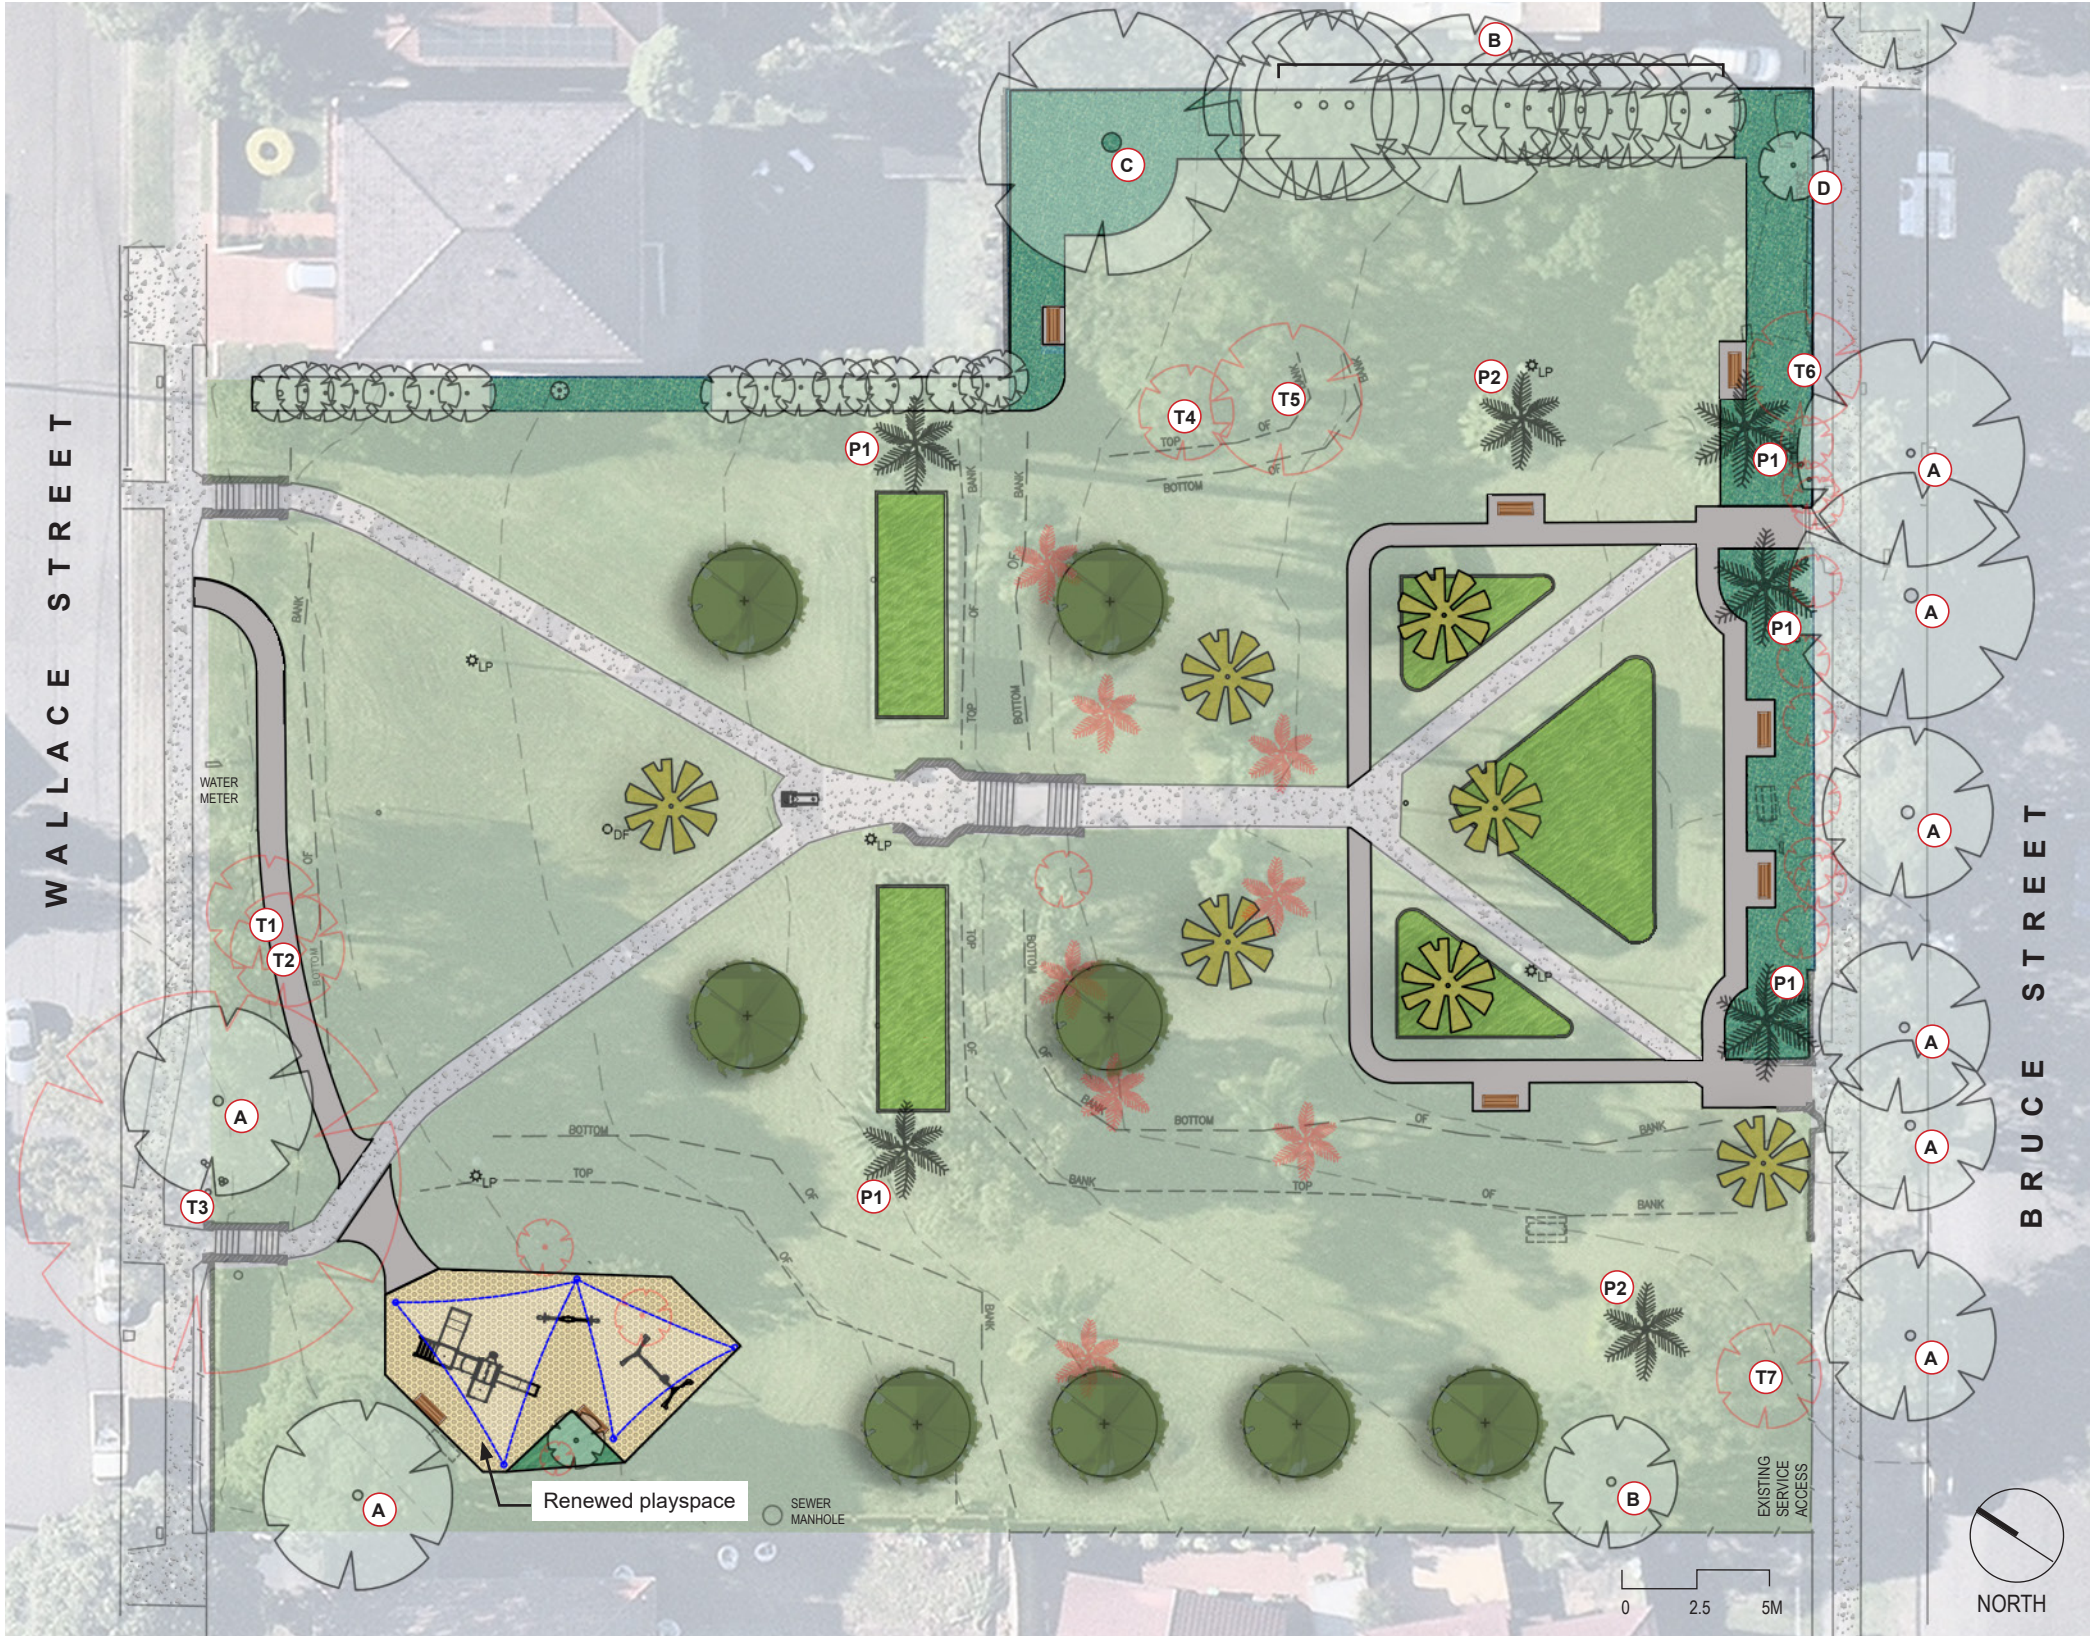

LEGEND

EXISTING TREE
To be retained and protected

EXISTING CANARY ISLAND PALM & CABBAGE TREE PALM.
To be retained and protected

TREES AND COCOS PALMS TO BE REMOVED
In accordance with Arborist Report

NEW ADVANCED NATIVE CABBAGE TREE PALM
Livistona australis

NEW ADVANCED NATIVE FEATURE TREE
E.g. Brushbox (*Lophostemon confertus*), Plum Pine (*Podcarpus elatus*), Illawarra Flame Tree (*Brachchiton acerifolius*)

NEW FORMALISED GARDEN BED WITH STONE EDGING AND LOW LEVEL FEATURE PLANTING, IN KEEPING WITH ORIGINAL 1928 PARK LAYOUT

EXISTING GARDEN BED EXPANDED AND REFURBISHED WITH NEW EDGING AND LOW LEVEL FEATURE PLANTING

EXISTING CONCRETE PATH TO BE RETAINED

NEW CONCRETE PATH FOR IMPROVED ACCESS

NEW PARK SEAT

TREES TO BE RETAINED		
Code	Tree Species	Common Name
A	<i>Lephostemon confertus</i>	Brush Box
B	<i>Melaleuca bracteata</i>	Black Tea-tree
C	<i>Quercus robur</i>	English Oak
D	<i>Grevillea banksii</i>	Red Silky Oak
PALMS TO BE RETAINED		
P1	<i>Phoenix canariensis</i>	Canary Island Date Palm
P2	<i>Livistona australis</i>	Cabbage Tree Palm

TREE REMOVAL TABLE - all considered to be of fair to poor health and form, and identified for removal.			
Code	Tree Species	Common Name	Arborist Report Notes
T1	<i>Agonis flexuosa</i>	Willow Myrtle	Tree is leaning north-west. Southern trunk is dead.
T2	<i>Eucalyptus nicholii</i>	Narrow-leaved Peppermint	Tree is leaning north-west, fungal fruiting body present on northern trunk.
T3	<i>Cinnamomum camphora</i>	Camphor Laurel	Environmental weed species. Multiple leaders at ground level, stump re-growth. Large deadwood over path. Roots are displacing adjacent stone wall.
T4	<i>Lagerstroemia indica</i>	Crepe Myrtle	Decay at trunk base, central stem failure.
T5	<i>Jacaranda mimosifolia</i>	Jacaranda	Basal decay and cavity in old pruning wound.
T6	<i>Cinnamomum camphora</i>	Camphor Laurel	Environmental weed species. Extensive basal suckers, decay in old pruning wounds and large cavity near trunk base.
T7	<i>Eucalyptus scoparia</i>	Wallangarra White Gum	Wound on eastern trunk appears fungal. Large diameter dead wood.

EXISTING AND PROPOSED NEW TREE PLANTINGS



Canary Island Date Palm
Phoenix canariensis



Cabbage Tree Palm
Livistona australis



Brush Box
Lophostemon confertus



Plum Pine
Podcarpus elatus



Illawarra Flame Tree
Brachchiton acerifolius

IMAGES OF EXISTING TREES AND PALMS TO BE REMOVED



Tree 1



Tree 2




Tree 3



Tree 4 and Tree 5



Tree 6

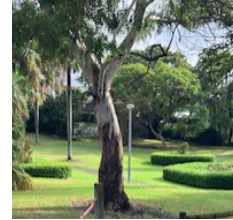

Tree 7



Cocos Palms
Syagrus romanzoffiana

BARWELL PARK, BEXLEY - TREE AND PALM MANAGEMENT PLAN