




SCARBOROUGH PARK | AMENITIES REDEVELOPMENT

Council is planning a new sporting amenities building for this park. The upgrade aims to provide new accessible and safe facilities for the community.

THE PROPOSED BUILDING WILL INCLUDE:

- New male, female and accessible toilets
- New change rooms with showers and toilets
- Baby change facilities
- Improved lighting and pathways
- Canteen and storage areas

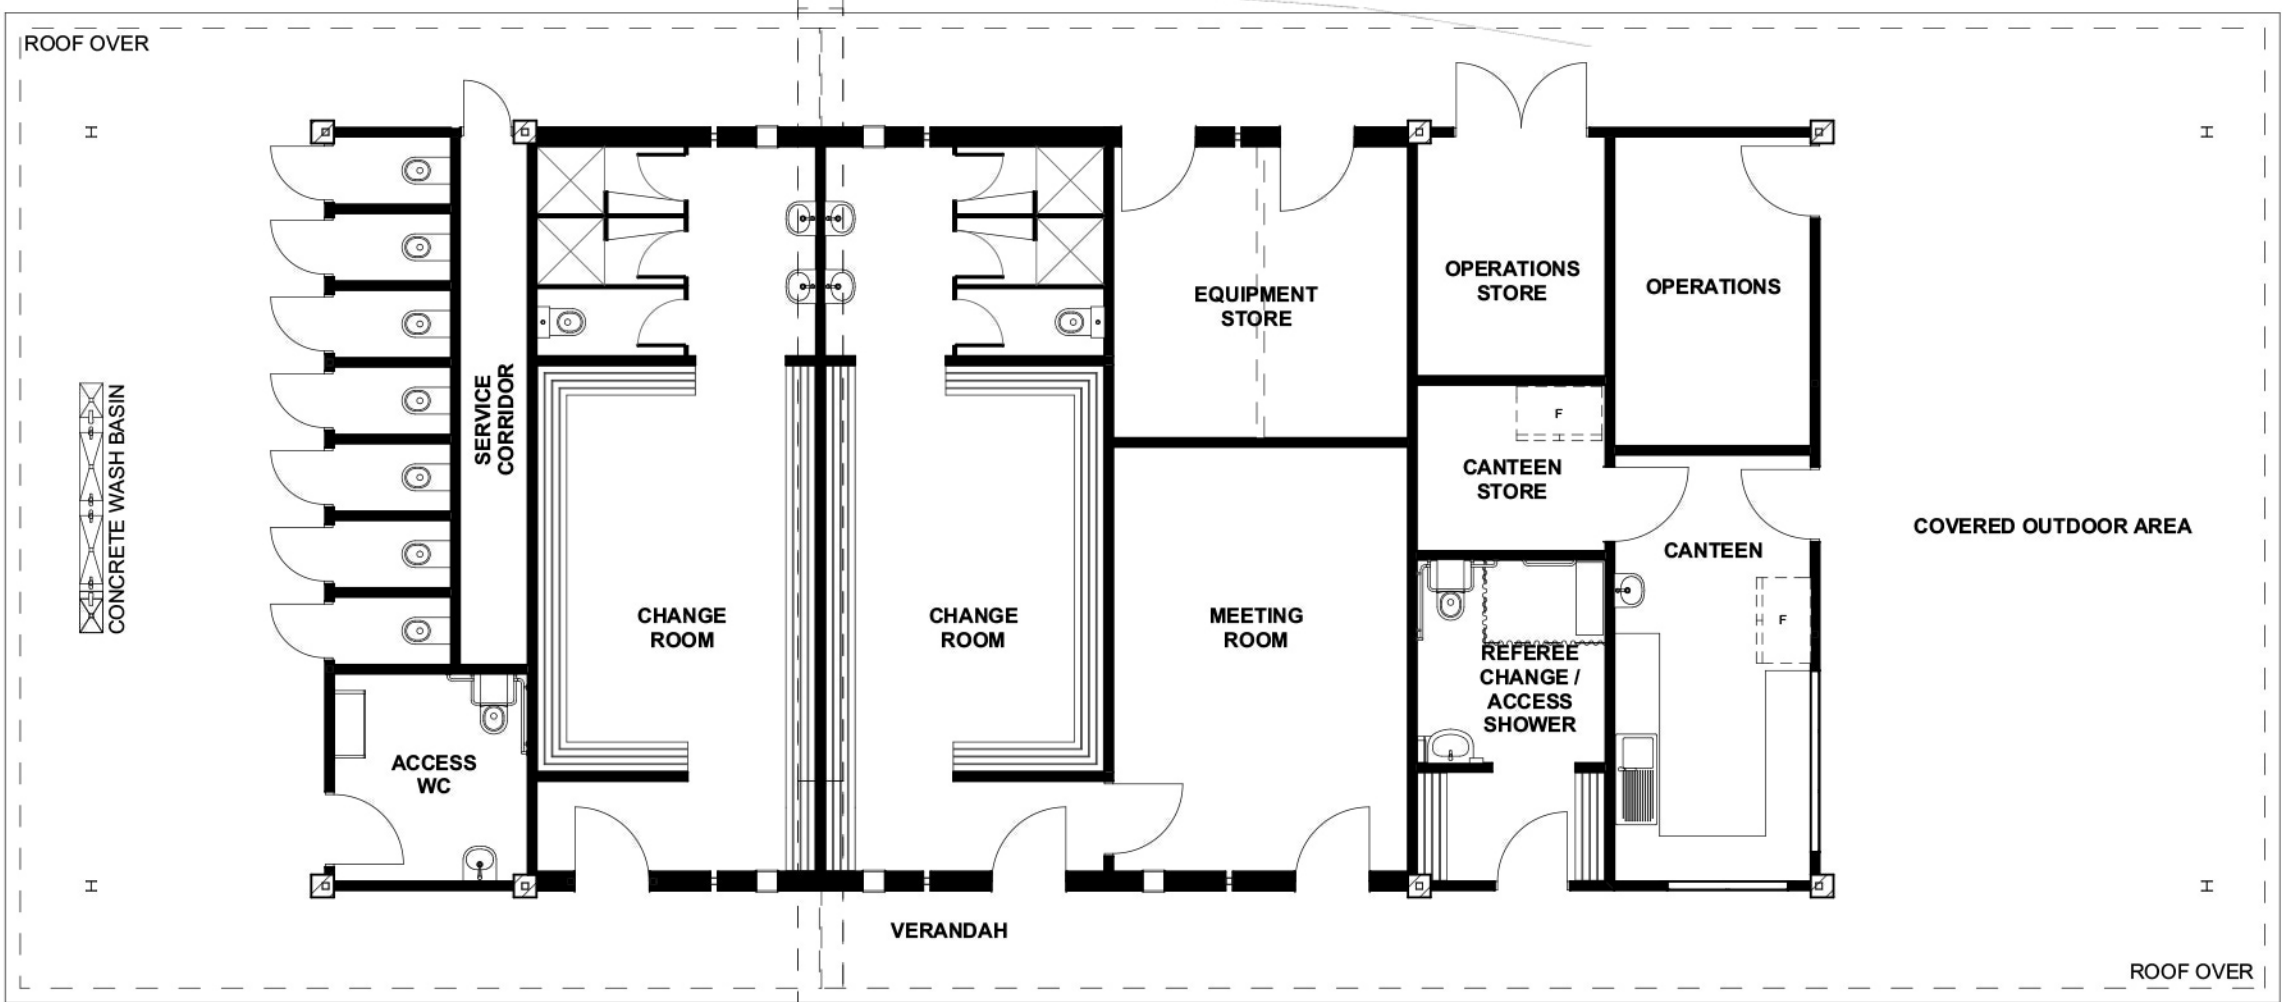

FLOOR PLAN | 1:100

WHEN ARE WE DOING IT?

Council officers will be on site to answer questions:
 Wednesday the 2nd of April 11:00am - 12:00pm
 Saturday the 29th of March 2:00pm - 3:00pm

For more information please contact Council's Technical Services Unit on 9562 1666 or go to Council's website
www.rockdale.nsw.gov.au/CouncilProjects

